

Prototype

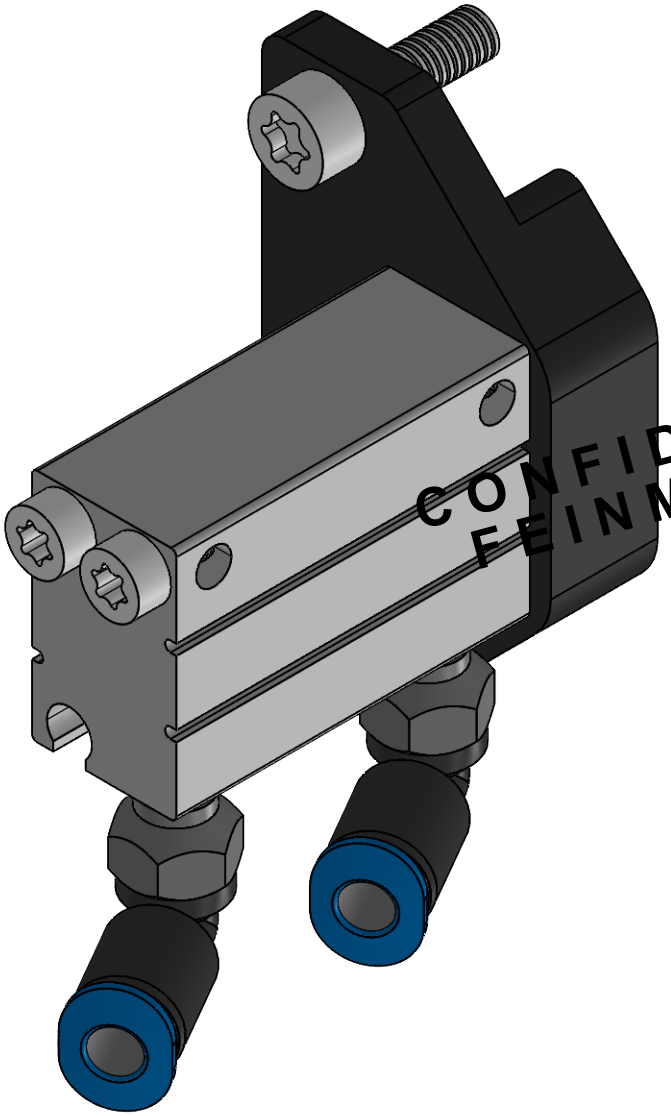

CONFIDENTIAL
FEINMETALL

Eingebauter Zustand in FMMA11 /
As installed in FMMA11

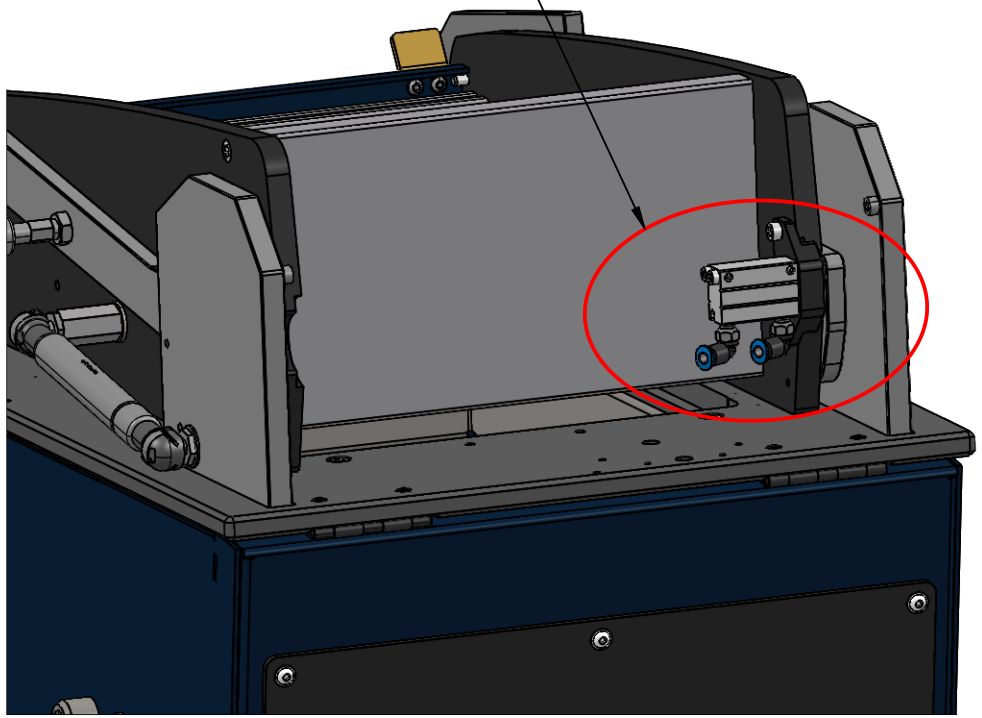

Product type	Material	Coating
miniature cylinder CDUJB10-15D		
Seat Bearing Pneumatic Hood Locking System FMMA		
cylinder screw ISO 14579, M4 x 14, TX	VA	None
cylinder screw ISO 14579, M3 x 40, TX	VA	None
PNEUMATIK		None

ISO16016 NOTE, PROPRIETARY AND CONFIDENTIAL:
Any information contained in this drawing is our sole property and is under copyright protection. It may be used exclusively in connection with a business relationship with us, and must neither be copied nor otherwise reproduced nor made available to third parties without our prior written permission.
Any violation will give rise to damage claims and is a criminal offense. **FEINMETALL GMBH**

ISO 8015, ISO 2768-mH
Linear Dimensions < 0,5mm ± 0,02mm
Radius and Chamfer < 0,5mm ± 0,05mm
Angular Dimension < 10° ± 0,5°

Sheet: 1 **of:** 1

Scale: 2:1

Material:
Standard:
Preliminary product:
Coating:
Surface: mm²

Stat.	Change	Date	Name		Date	Name
				Drawn	30.07.26	PAG
				Checked		
				Job Number:		

FEINMETALL Contact Technologies

Origin:

Product type: FMMA Pneumatic Hood Locking System

Product name: **FMMA-OPT01**

Product No.: **1187486**

Index: A

Project: E260050

Replaces:

Replaced by:

Notes:

Pneumatische Haubenverriegelung
Zusatzoption für / Additional option for:

- FMMA11
- FMMA12
- FMMA13

Measurements are given in mm.